Permit #F00143702

FilmL.A., Inc.
6255 W Sunset Blvd, 12th Floor
Hollywood, CA 90028
t: (213)977-8600 - f: (213)977-8601
www.filmla.com

Summary Information

Permit No: F00143702 **Type of Permit:** FILMING **Release Date:** 10/23/2018

Production Company CBS CORPORATION

Insured Company Name CBS CORPORATION
Contact Phone No. 1 323-956-2200
Contact Phone No. 2
Fax
Address 4024 RADFORD AVE
STUDIO CITY, California 91608

Production Title CRAZY EX GIRLFRIEND SEASON 4

Type of Production TV Sitcom

Producer Sarah Caplan

Director Kimmy Gatewood

1st AD Roger Udwin

Production Manager Craig Amendola

FilmL.A. Coordinator Hans Groszkruger

Location Manager Craig Van Gundy
Primary Phone Mobile - 818-404-7880
Secondary Phone

Location Assistant N/A N/A
Primary Phone Mobile - N/A
Secondary Phone

Fees

Posting 1200	$276.00
Notification Charge	$170.00
FILMLA NON-REFUNDABLE FILM APPLICATION FEE	$685.00
LA CITY LANE AND STREET CLOSURE FEE	$312.00
LA CITY FIRE DEPARTMENT SPOT CHECK SURCHARGE	$85.00

Total Permit Fee $1,528.00

Number of Locations 2

NOT A PERMIT

Permit #F00143702

FilmL.A., Inc.
6255 W Sunset Blvd, 12th Floor
Hollywood, CA 90028
t: (213)977-8600 - f: (213)977-8601
www.filmla.com

Summary Information — Location

Permit Number	F00143702	**Location Manager**	Craig Van Gundy
Production Company	CBS CORPORATION	Primary Phone	Mobile - 818-404-7880
Insured Company	CBS CORPORATION	Secondary Phone	
Production Title	CRAZY EX GIRLFRIEND SEASON 4		

Location Address 7500 Lankershim Blvd, North Hollywood, CA, 91605

Location Type Gym

Prep Dates 10/24/2018 - 10/24/2018 04:00 - 09:30 1 day

Film Dates 10/24/2018 - 10/24/2018 09:30 - 23:59 1 day
10/25/2018 - 10/25/2018 09:30 - 15:30 1 day

Strike Dates 10/25/2018 - 10/25/2018 15:30 - 20:30

Open or Closed to the Public Closed

Generic Conditions Must Maintain 5' Clearance on Sidewalks/Walkways
No cast or crew parking on area streets
No interference with vehicular or pedestrian traffic

Please see attached document Troost btwn Cohasset & Saticoy WS curb - Crazy Ex-Girlfriend.pdf

Equipment on Location

Type	Quantity
10 Ton Truck	5
5 or 10 ton trucks	1
Cast/Crew vehicles	125
Generator	1
Portable restrooms	1
Stakebed Trucks	6
Trailers	1
Vans	7

Personnel on Location

Type	Quantity
Cast	5
Crew	80
Extras	40
Off-Duty/Retired LAPD Officer(s)	2

Filming Activities Atmospheric Smoke Effects; Equipment on property; Equipment on sidewalk, in curb lane & across street; Interior Dialogue; Intermittent pedestrian control; Camera, equipment, crew on side walk, and curb lane within our posting areas.;

Jurisdiction **Political:** Los Angeles City - Council District 02 **Police:** Los Angeles Police **Fire:** Los Angeles City

NO PERMIT

FilmL.A., Inc.
6255 W Sunset Blvd, 12th Floor
Hollywood, CA 90028
t: (213)977-8600 - f: (213)977-8601
www.filmla.com

Summary Information — Location

Permit Number	F00143702	**Location Manager**	Craig Van Gundy
Production Company	CBS CORPORATION	Primary Phone	Mobile - 818-404-7880
Insured Company	CBS CORPORATION	Secondary Phone	
Production Title	CRAZY EX GIRLFRIEND SEASON 4		

Department

Thomas Guide **Page:** 532 **Grid:** H4

Approvals

FILML.A. CLOSURES	Yulizza Ramirez
LOS ANGELES CITY DEPARTMENT OF PUBLIC WORKS	Jessica Castro
LOS ANGELES CITY POLICE DEPARTMENT	Melissa Hernandez

Parking

Base Camp
Location Type : 7333 Radford Avenue, North Hollywood, CA, 91605
Other Location

Crew Parking
Location Type : 12051 Valerio St, Los Angeles, CA, 91605
Other Location

Parking Notes
Catering Lunch for 10/24/18 only:
7500 Lankershim Blvd
North Hollywood, CA 91605

Posting "No Parking" signs E/S OF LANKERSHIM BLVD FROM COHASSET ST 200%U2019 NORTH (ALONG THE PROPERTY LINE OF 7500 LANKERSHIM BLVD BUILDING)
N/S OF COHASSET ST FROM LANKERSHIM BLVD TO IRVINE AVE

Approximate Footage 901 - 1200 **Log Number** 220642

Date(s) 10/24/2018 to 10/25/2018 **Time(s)** 00:00 to 00:00

Lane / Full Closure LANE CLOSURE W/S OF TROOST AVE FROM SATICOY ST TO COHASSET ST

Approximate Footage 301 - 600

Date(s) 10/24/2018 to 10/25/2018 **Time(s)** 07:00 to 22:00

NOT A PERMIT

FilmL.A., Inc.
6255 W Sunset Blvd, 12th Floor
Hollywood, CA 90028
t: (213)977-8600 - f: (213)977-8601
www.filmla.com

Summary Information — Location

Permit Number	F00143702	**Location Manager**	Craig Van Gundy
Production Company	CBS CORPORATION	Primary Phone	Mobile - 818-404-7880
Insured Company	CBS CORPORATION	Secondary Phone	
Production Title	CRAZY EX GIRLFRIEND SEASON 4		

Location Address Lankershim Blvd / Saticoy St / Troost Ave / Cohasset St, North Hollywood, CA, 91605

Location Type Grid

Film Dates 10/24/2018 - 10/24/2018 09:30 - 23:59 1 day
10/25/2018 - 10/25/2018 09:30 - 15:30 1 day

Open or Closed to the Public Open

Generic Conditions
All vehicles must be parked on private property
Must Maintain 5' Clearance on Sidewalks/Walkways
No cast or crew parking on area streets
No interference with merchant activity.
No interference with vehicular or pedestrian traffic
No stopping and setting up in residential areas before 7am or after 10pm without prior approval
No stopping or setting up in front of merchants or residents without prior approval

Equipment on Location

Type	Quantity
Picture vehicles	1
Vans	1

Personnel on Location

Type	Quantity
Cast	5
Crew	10
Off-Duty/Retired LAPD Officer(s)	2

Filming Activities Drive ups & away; Intermittent pedestrian control;

Jurisdiction **Political:** Los Angeles City - Council District 03 **Police:** Los Angeles Police Department **Fire:** Los Angeles City

Approvals LOS ANGELES CITY POLICE DEPARTMENT Melissa Hernandez

Parking

Base Camp
Location Type :
Other Location
7333 Radford Avenue, North Hollywood, CA, 91605

Crew Parking
Location Type :
Other Location
12051 Valerio St, Los Angeles, CA, 91605

NOT A PERMIT

Permit #F00143702

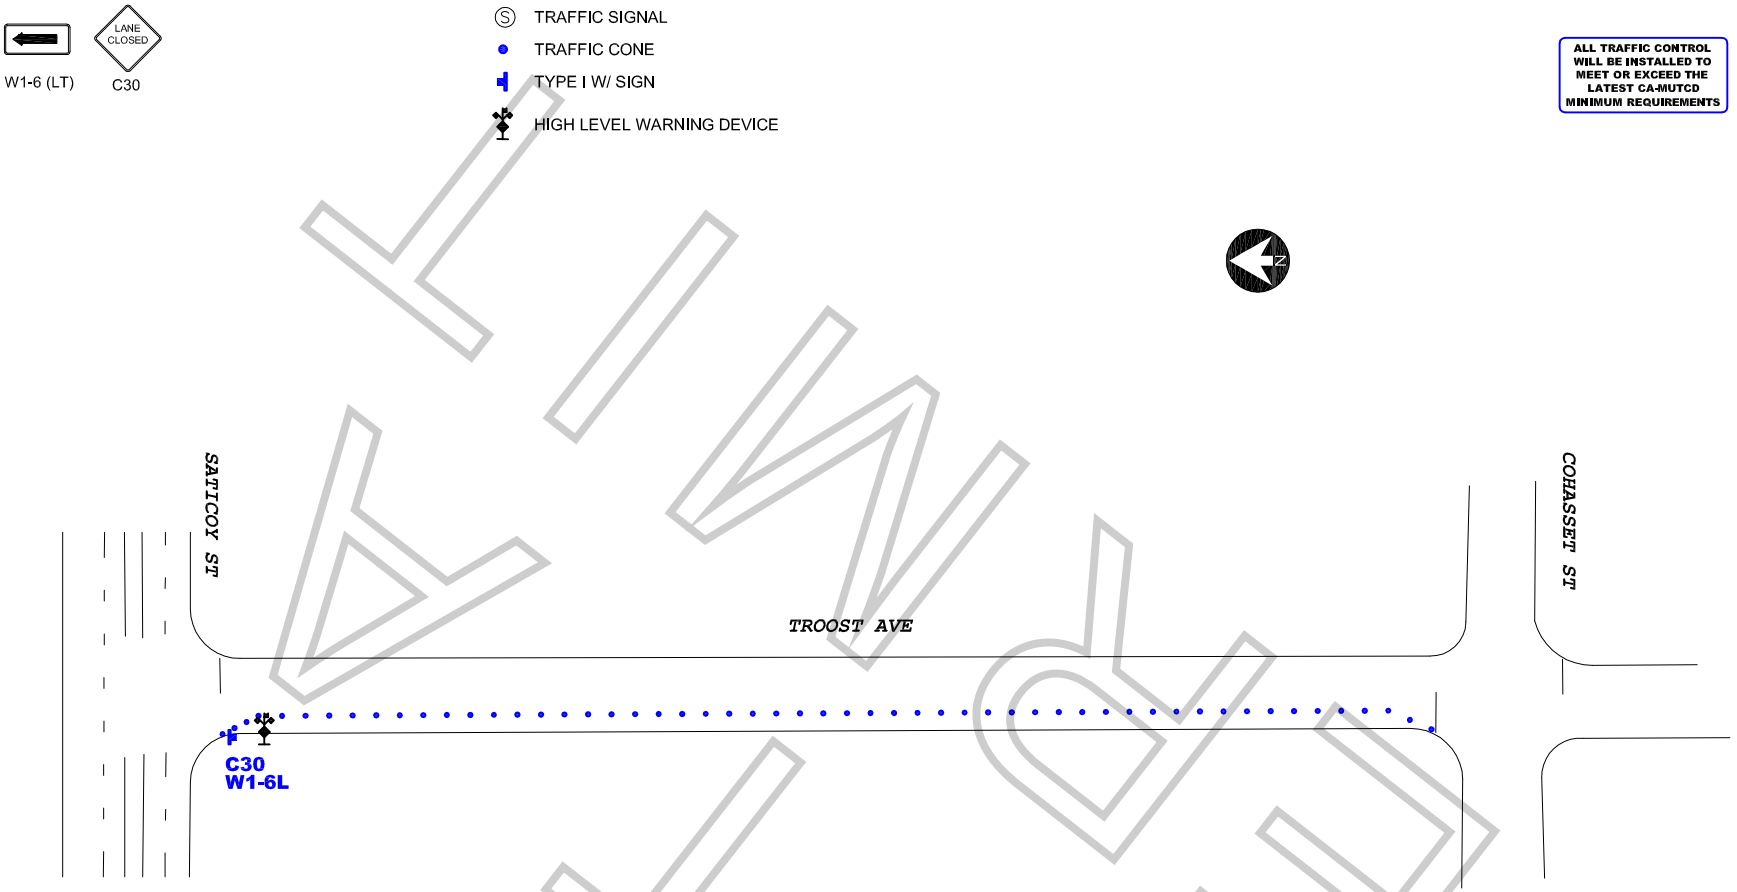

FINAL

WORK ZONE TRAFFIC CONTROL PLAN
GENERAL NOTES

1. DATE/TIME: 10-24-18 & 10-25-18 FROM 07:00 HOURS TO 22:00 HOURS.

2. ALL SIGNING, STRIPING, AND TRAFFIC CONTROL DEVICES SHALL CONFORM TO THE (CURRENT) STATE OF CALIFORNIA DEPARTMENT OF TRANSPORTATION (CALTRANS) STANDARD PLANS AND STANDARD SPECIFICATIONS, CALIFORNIA MUTCD, AND ANY ADDENDUMS THERETO, AND AS SHOWN ON THESE PLANS, SYMBOLS AND ABBREVIATIONS USED ARE SHOWN ON CALTRANS STANDARD PLANS.
3. THERE WILL BE NO INTERFERENCE WITH TRAFFIC SIGNALS OR CROSSWALKS.
4. CONES WILL BE 28" MINIMUM HEIGHT AND HAVE REFLECTORIZED SLEEVES FOR NIGHT WORK.
5. POLICE WILL DIRECT TRAFFIC IF NECESSARY.

TCP FOR:	CBS PRODUCTIONS: "CRAZY EX-GIRLFRIEND"
LOCATION:	W/S CURB OF TROOST FROM COHASSET TO SATICOY LOS ANGELES, CALIFORNIA
CONTACT:	EMRE SONMEZ PH# 323-842-3366 BRIAN ESCOBAR OFFICE# 323.264.7100
	JCL TRAFFIC SERVICES (213) 622-9775 C31-CA Lic # 805357
DATE / REVISIONS	DRAFTER: MARIO MENJIVAR
	SCALE: N.T.S.
	FILM LA: HG